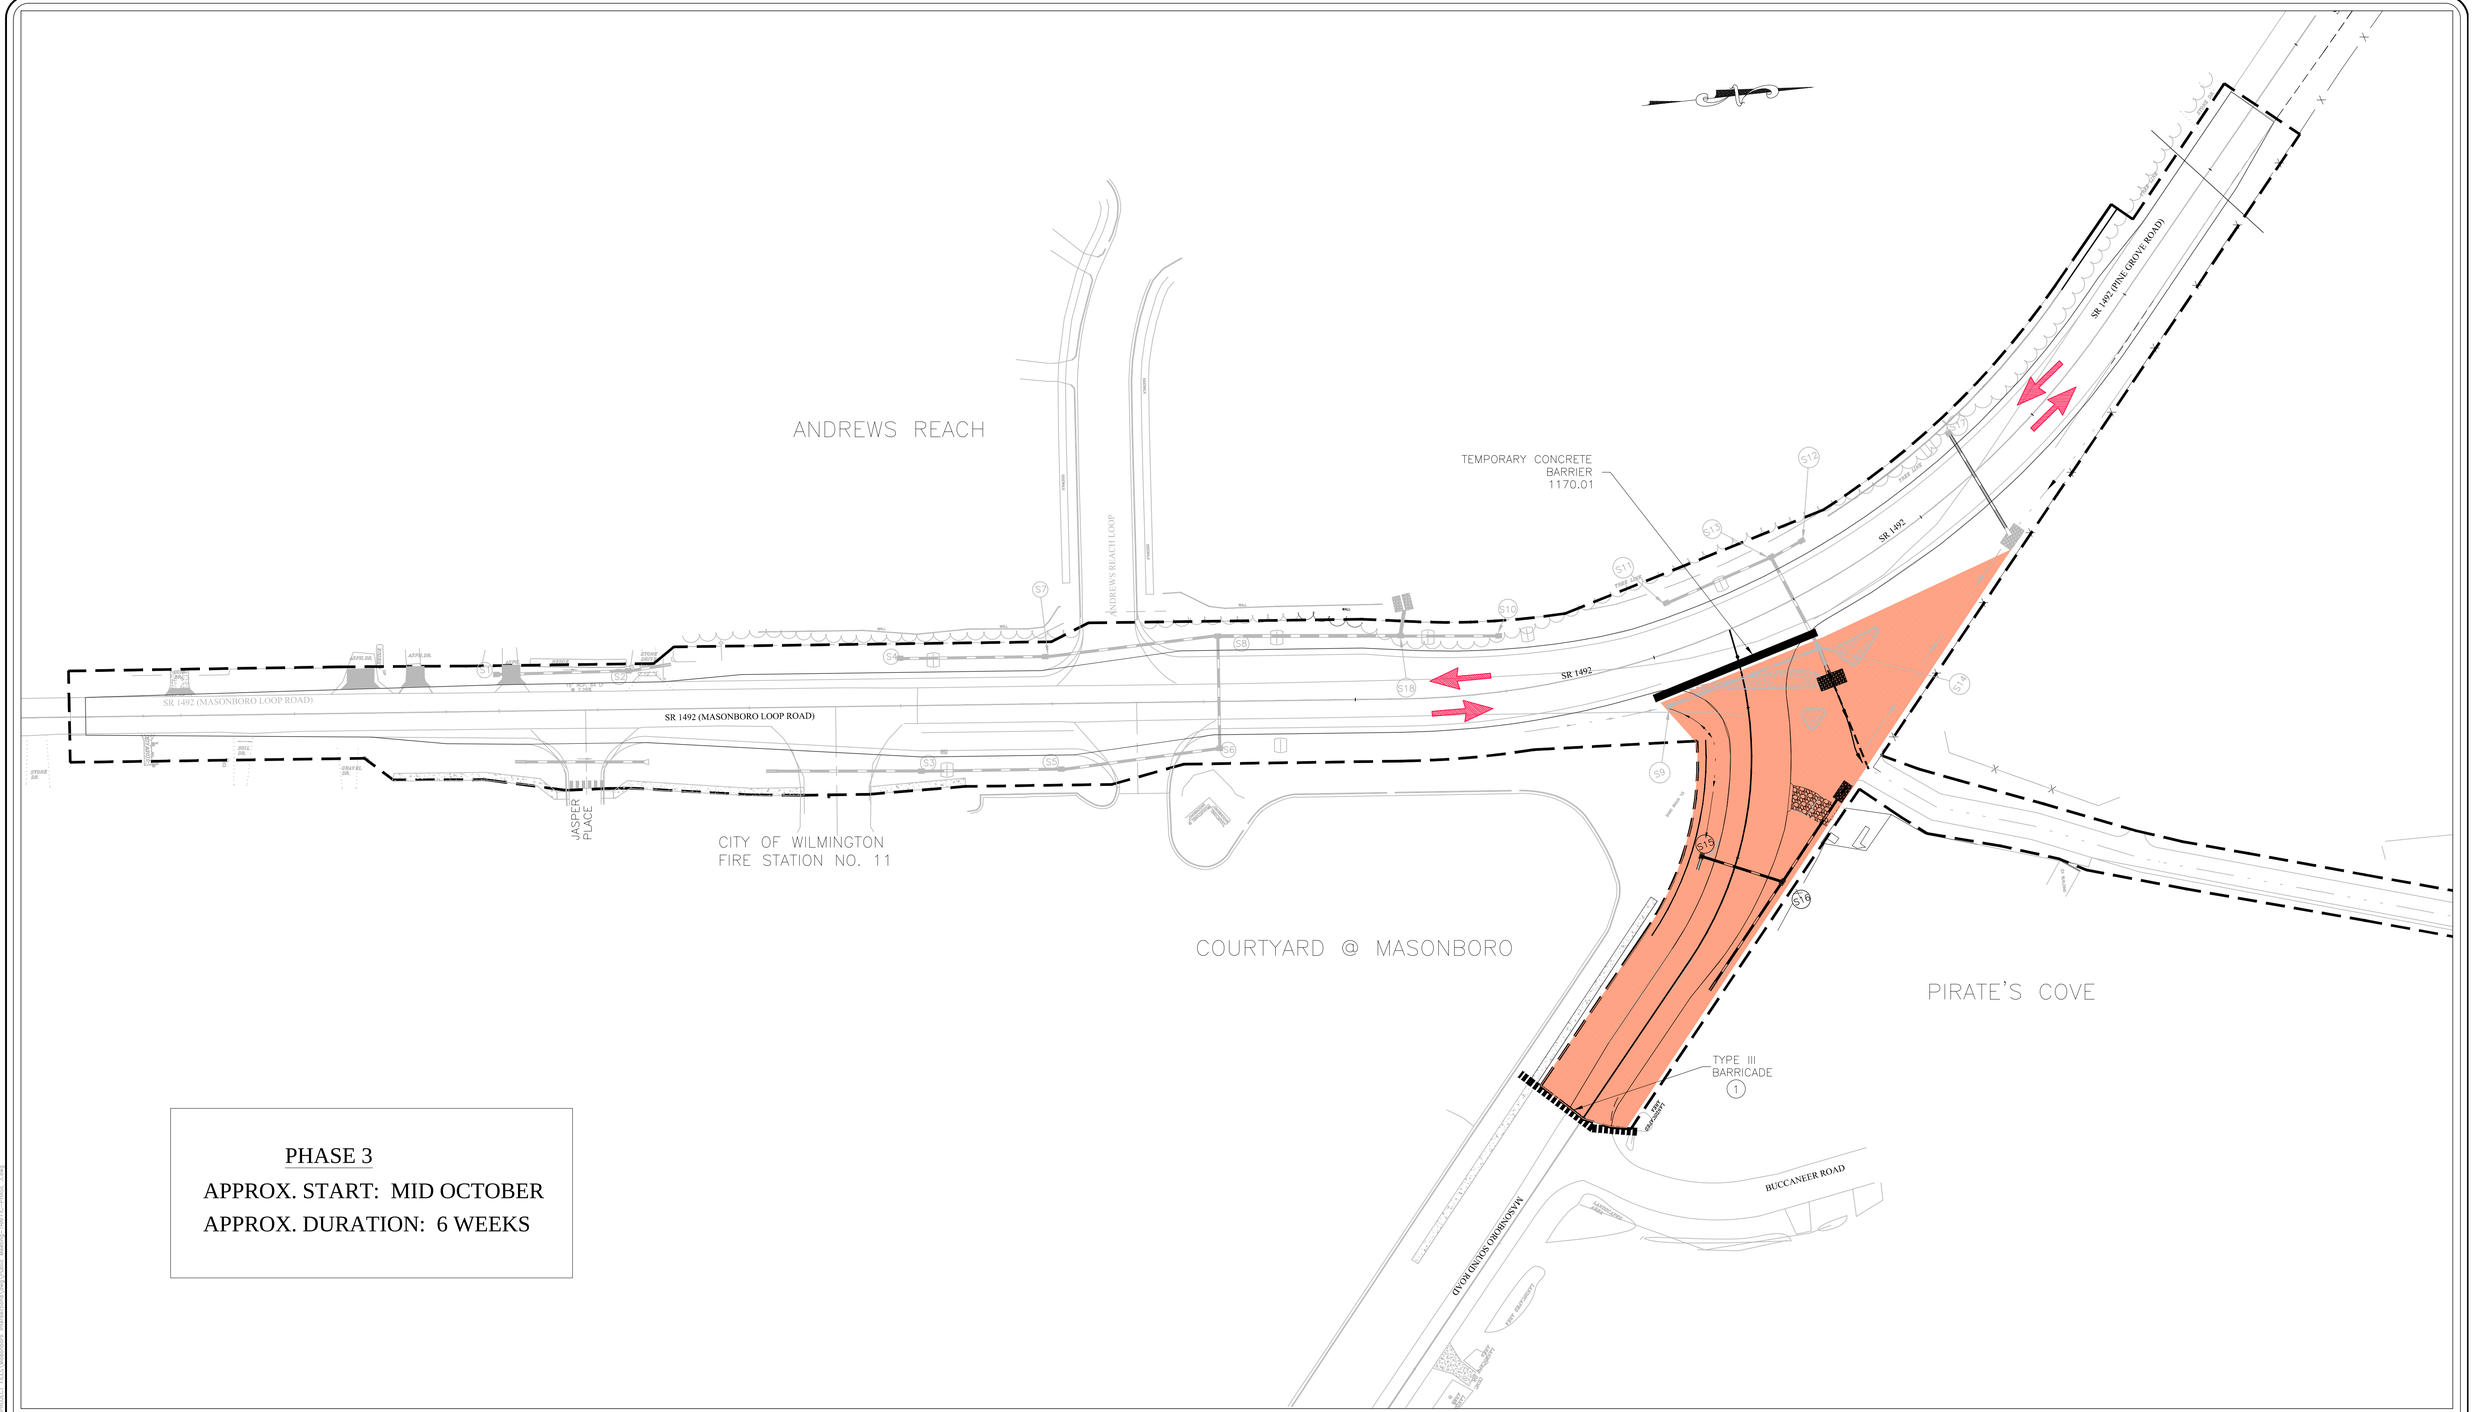


PHASE 3

APPROX. START: MID OCTOBER

APPROX. DURATION: 6 WEEKS

CITY OF WILMINGTON NORTH CAROLINA

Public Services • Engineering Division

P.O. Box 1810 • 414 Chestnut Street • Wilmington, NC 28401 • (910) 341-7807

# MASONBORO LOOP/SOUND INTERSECTION
# TRAFFIC CONTROL PLAN
# PHASE 3

NOT TO SCALE