# RESIDENTIAL STREET TREE STANDARDS

1. Street trees shall be installed along residential streets after all driveways have been installed.
2. The developer shall notify Landscape Designer prior to installation to ensure proper tree selection and spacing.
3. Each tree shall be a minimum of two (2) caliper inches.
4. Phasing of a project shall be permitted, however, Street Trees on the same block shall be planted at the same time to avoid size irregularities.
5. Trees within the same block shall be the same species.

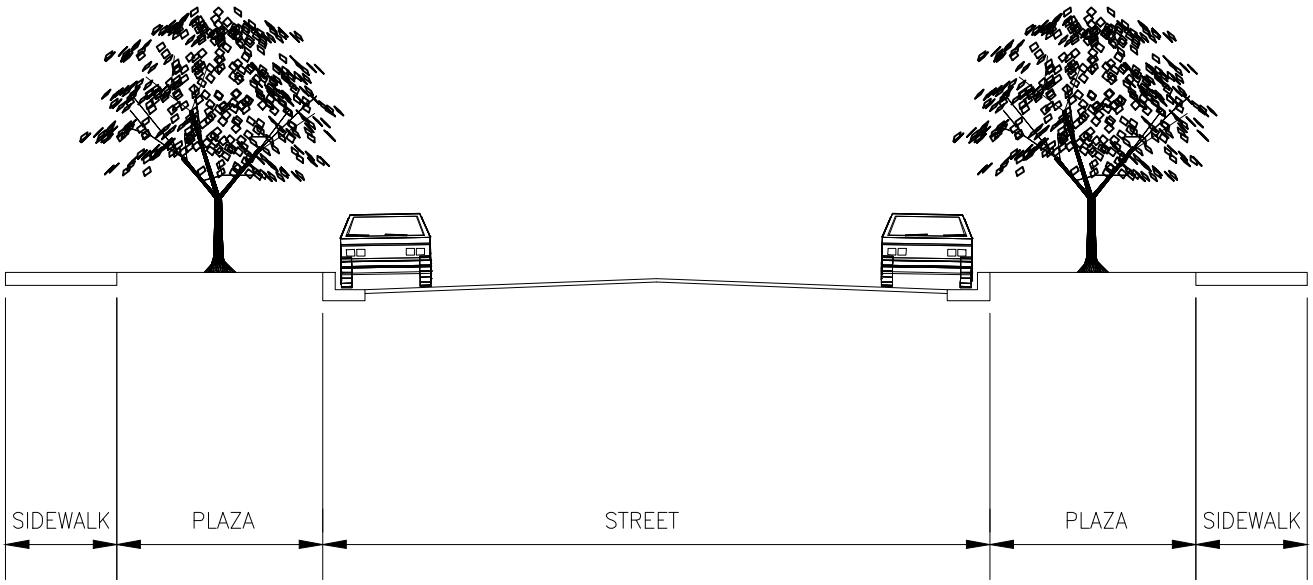


RECOMMENDED STREET TREE SPACING ACCORDING TO PLAZA WIDTHS

| 4'–6' | 6'–8' | GREATER THAN 8' |
|---|---|---|
| ex. CREPE MYRTLE<br>HOLLY | ex. JAPANESE MAPLE<br>ZELKOVA | ex. DARLINGTON OAK<br>RED MAPLE |
| 25'–30'<br>SPACING | 35'–40'<br>SPACING | 50'<br>SPACING |

| | | |
|---|---|---|
| | STANDARD DETAIL | CITY OF WILMINGTON NORTH CAROLINA |
| DATE: 2006 | RESIDENTIAL STREET TREE STANDARDS | CITY OF WILMINGTON ENGINEERING<br>PO BOX 1810<br>WILMINGTON, NC 28402<br>(910) 341–7807 |
| DRAWN BY JSR | | |
| CHECKED BY B.P., P.E. | | |
| SCALE NOT TO SCALE | | SD 15-17 |