WILMINGTON CONVENTION CENTER & PARKING DECK-BID PACKAGE #3

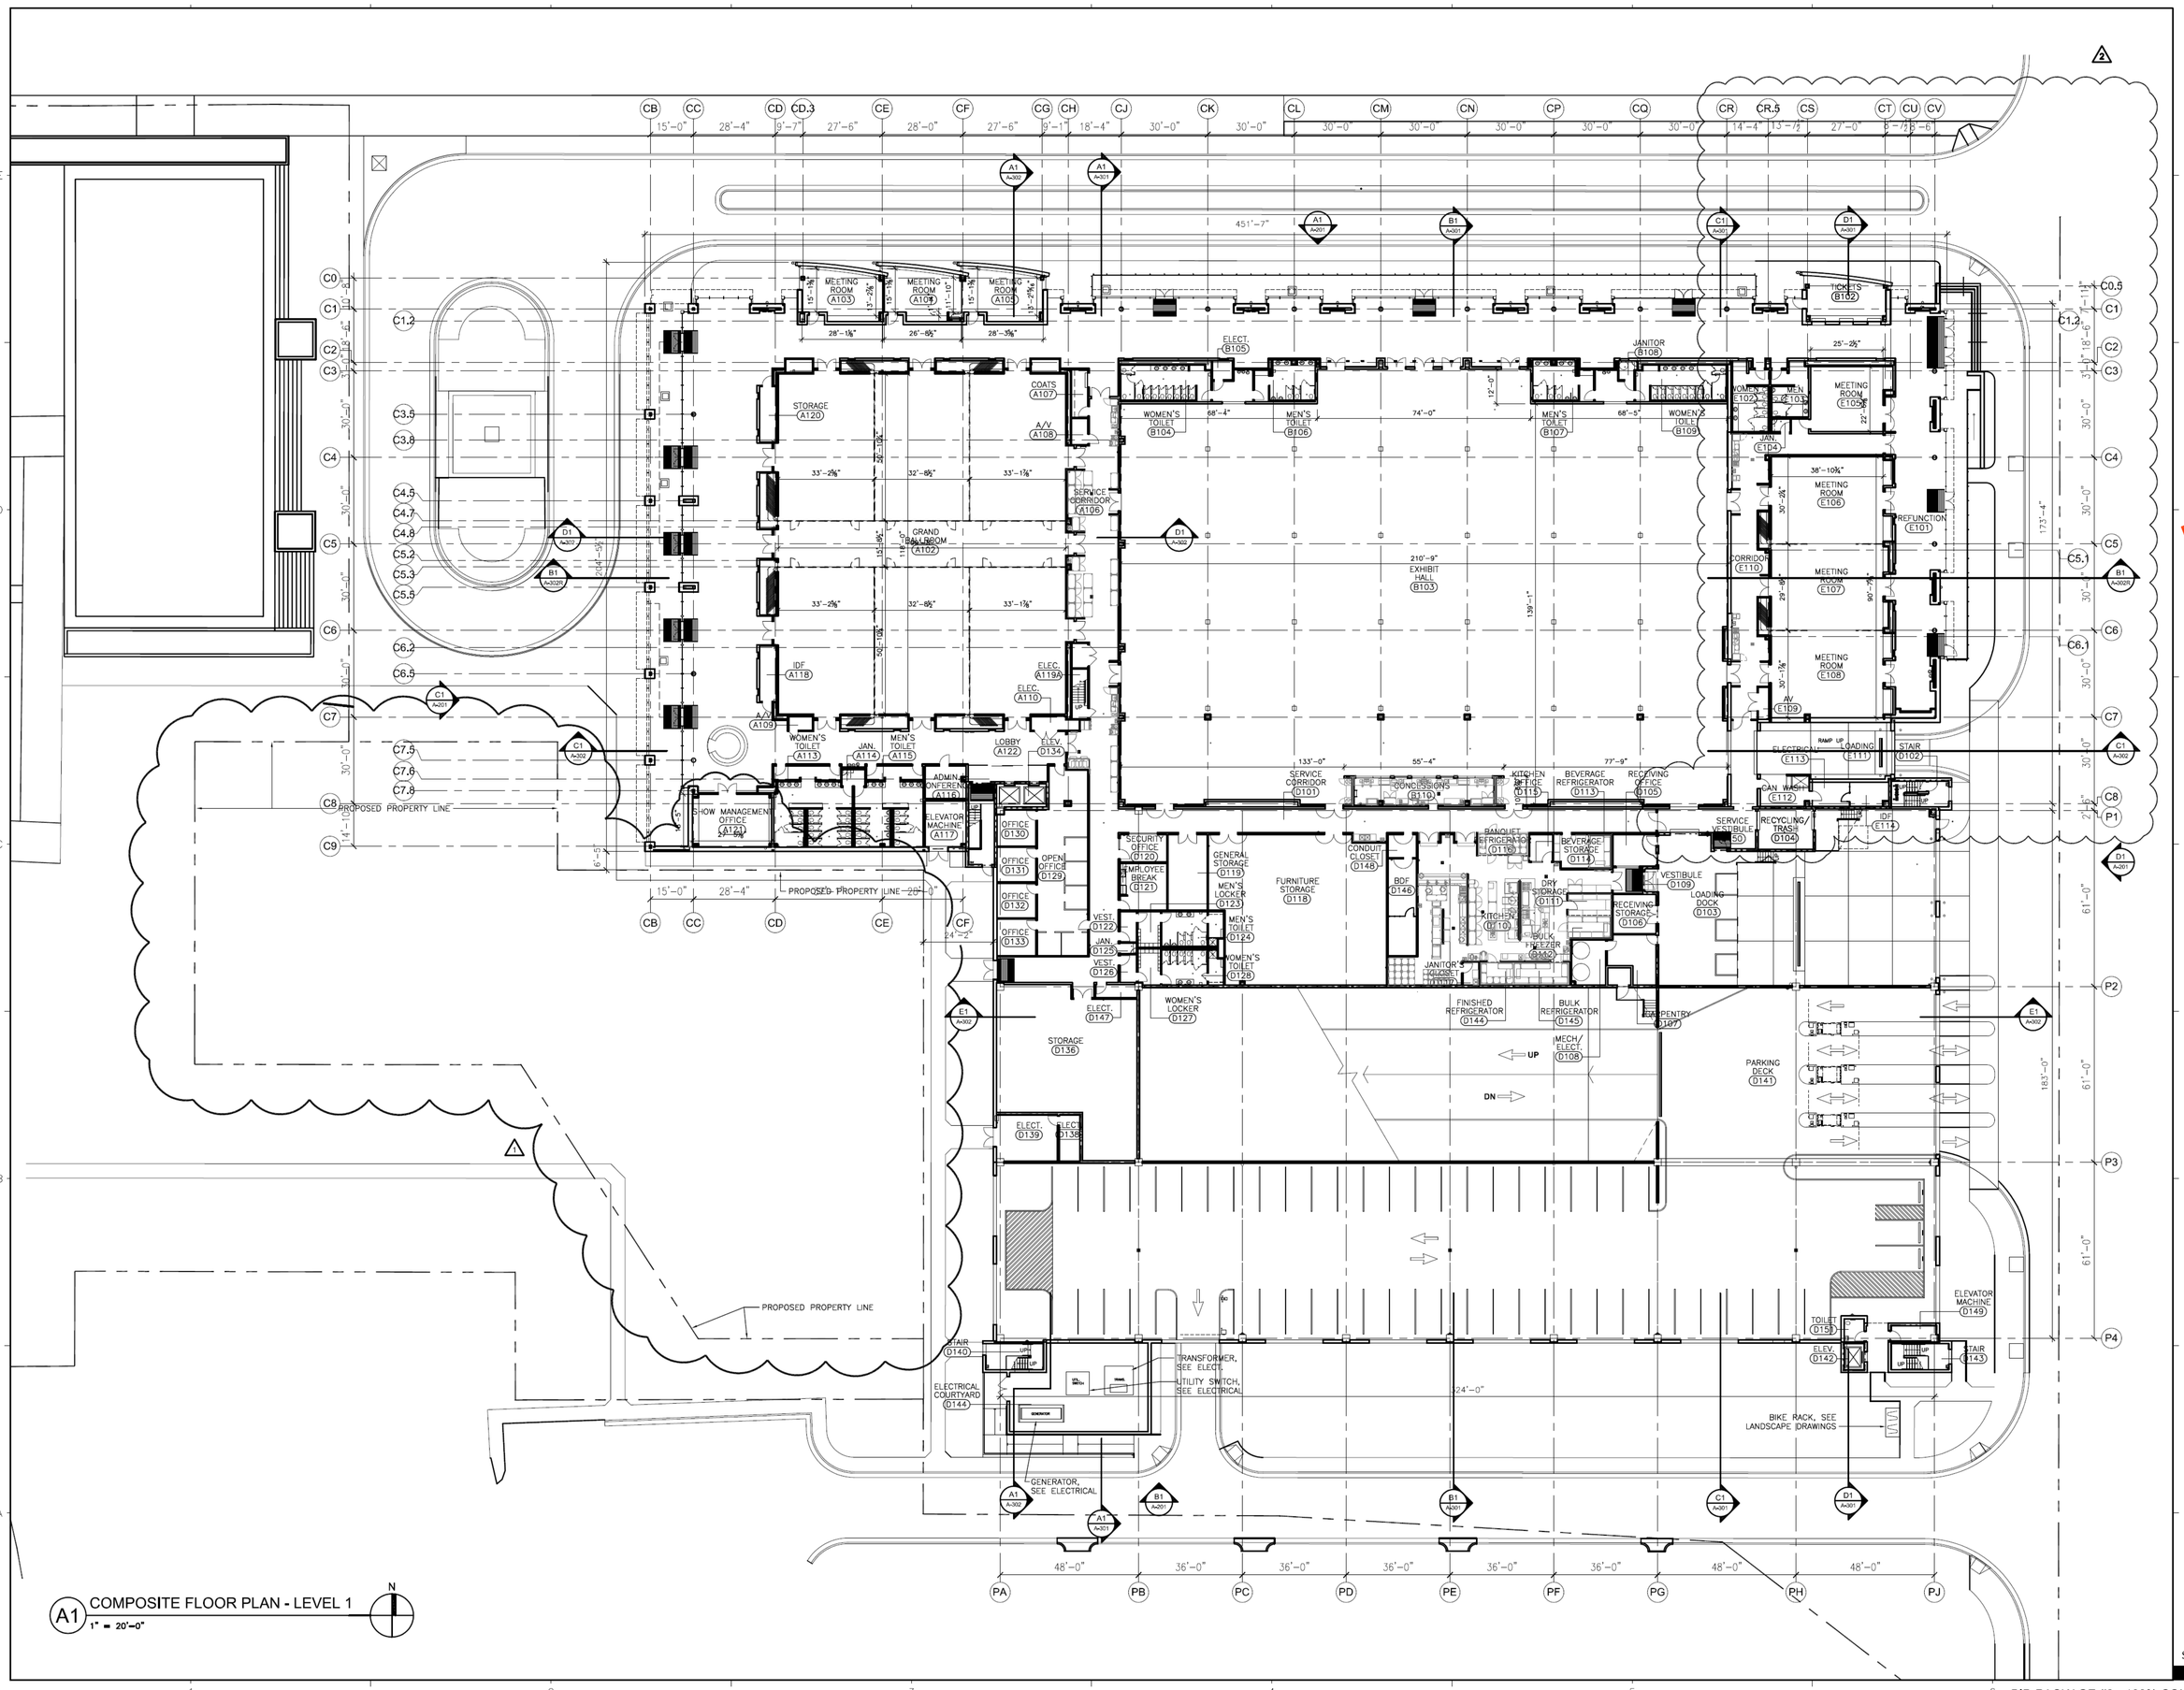

A1 COMPOSITE FLOOR PLAN - LEVEL 1
1" = 20'-0"

LS3P ASSOCIATES LTD.
2528 INDEPENDENCE BLVD. SUITE 200
WILMINGTON, NORTH CAROLINA 28412
TEL. 910.790.9901 FAX 910.790.3111
WWW.LS3P.COM

MEMBERS OF THE AMERICAN INSTITUTE OF ARCHITECTS
COPYRIGHT 2008 ALL RIGHTS RESERVED
PRINTED OR ELECTRONIC DRAWINGS AND DOCUMENTATION MAY NOT BE REPRODUCED IN ANY FORM WITHOUT WRITTEN PERMISSION FROM LS3P ASSOCIATES LTD.

REVISIONS:

1	07/18/08	PROPERTY LINE & PLAN CHANGES
2	03/03/09	EXPANSION

PROJECT: 7105-062750
DATE: 01/03/08
DRAWN BY: LLM, KAG
CHECKED BY: RLL

COMPOSITE FLOOR PLAN - LEVEL 1

A-101R2

SOLUTIONS THROUGH LISTENING
SERVICE BY DESIGN

BID PACKAGE #3 - 100% CONSTRUCTION DOCUMENTS