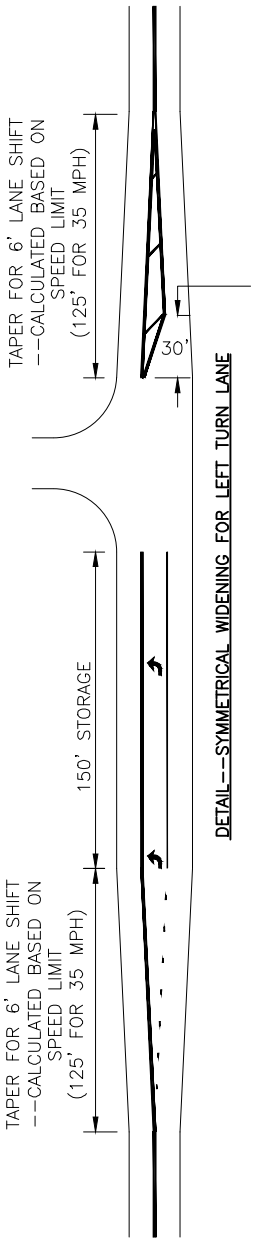

DETAIL--SYMMETRICAL WIDENING FOR LEFT TURN LANE

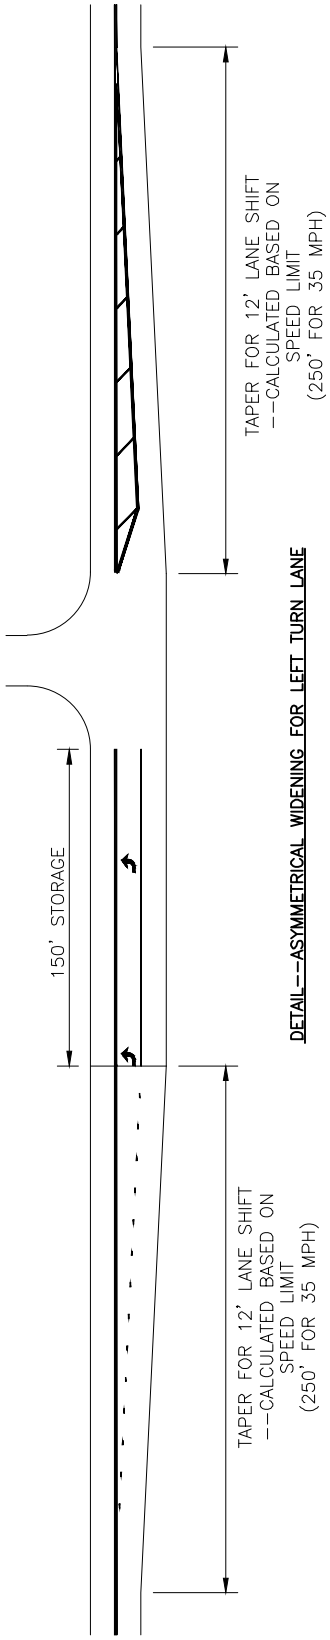

DETAIL--ASYMMETRICAL WIDENING FOR LEFT TURN LANE

	STANDARD DETAIL
DATE: 2003	WIDENING OF LEFT TURN LANE
DRAWN BY RLB	
CHECKED BY JRF	
SCALE NOT TO SCALE	

CITY OF WILMINGTON NORTH CAROLINA

CITY OF WILMINGTON ENGINEERING
PO BOX 1810
WILMINGTON, NC 28402
(910) 341-7807

SD 8-20