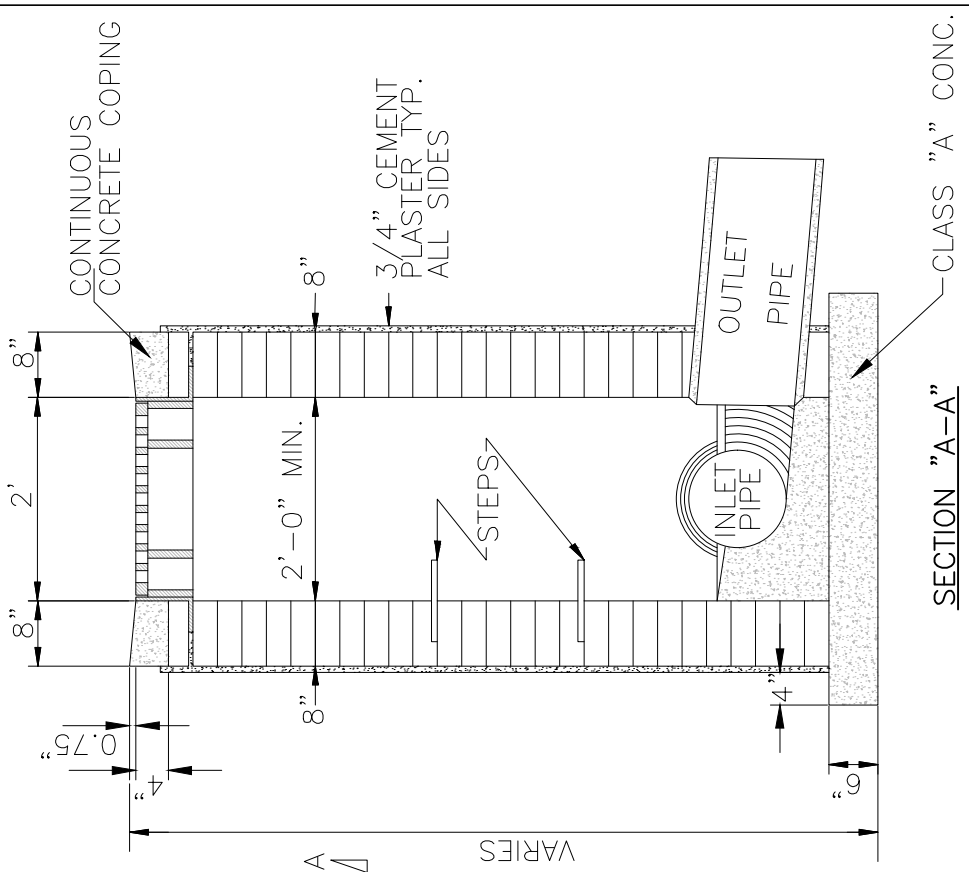

SECTION "A-A"

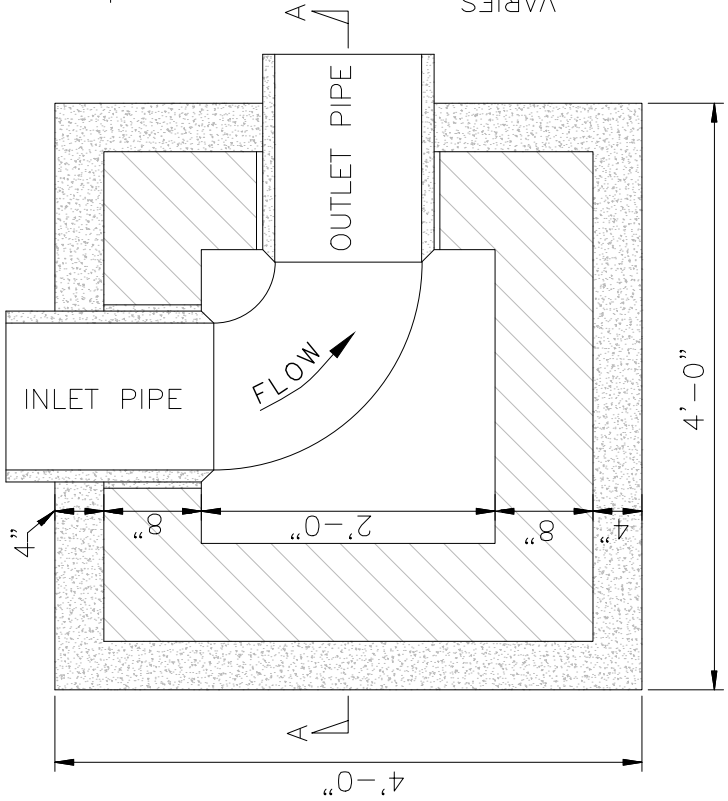

PLAN

NOTE:
FRAME AND GRATE TO BE STANDARD CITY OF WILMINGTON CAST IRON FRAME AND GRATE PER SD 14-04

	STANDARD DETAIL	CITY OF WILMINGTON NORTH CAROLINA
DATE: 2001	GRILL BASIN	CITY OF WILMINGTON ENGINEERING PO BOX 1810 WILMINGTON, NC 28402 (910) 341-7807
DRAWN BY JSR		
CHECKED BY B.P., P.E.		
SCALE NOT TO SCALE		SD 2-02