CIRCULAR

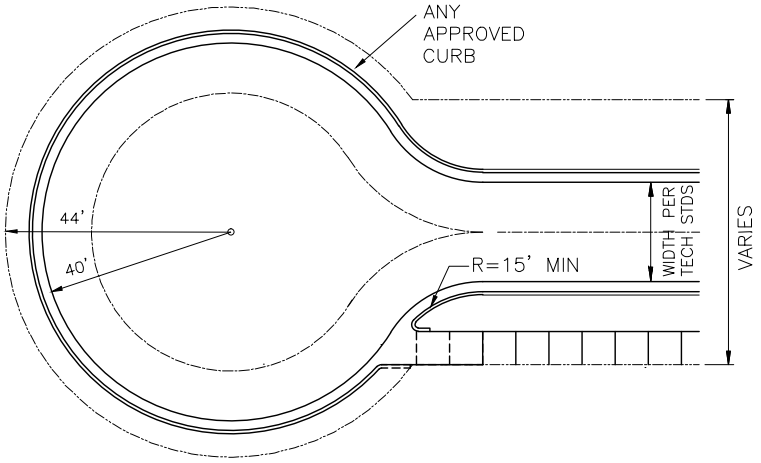

CIRCULAR OFFSET

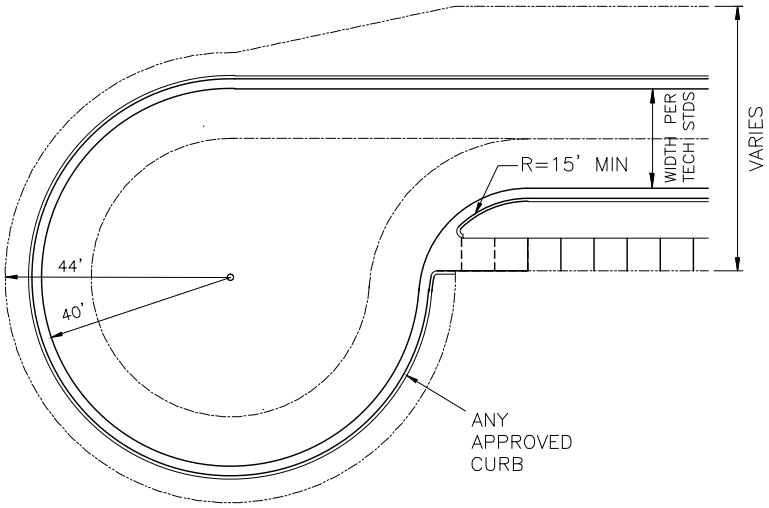

	STANDARD DETAIL	
DATE: 4/07/14	RESIDENTIAL CUL-DE-SACS	CITY OF WILMINGTON NORTH CAROLINA CITY OF WILMINGTON ENGINEERING PO BOX 1810 WILMINGTON N.C. 28402 (910) 341-7807
DRAWN: PB/JSR		
CHECKED: DEC		
SCALE: NOT TO SCALE		SD 3-04