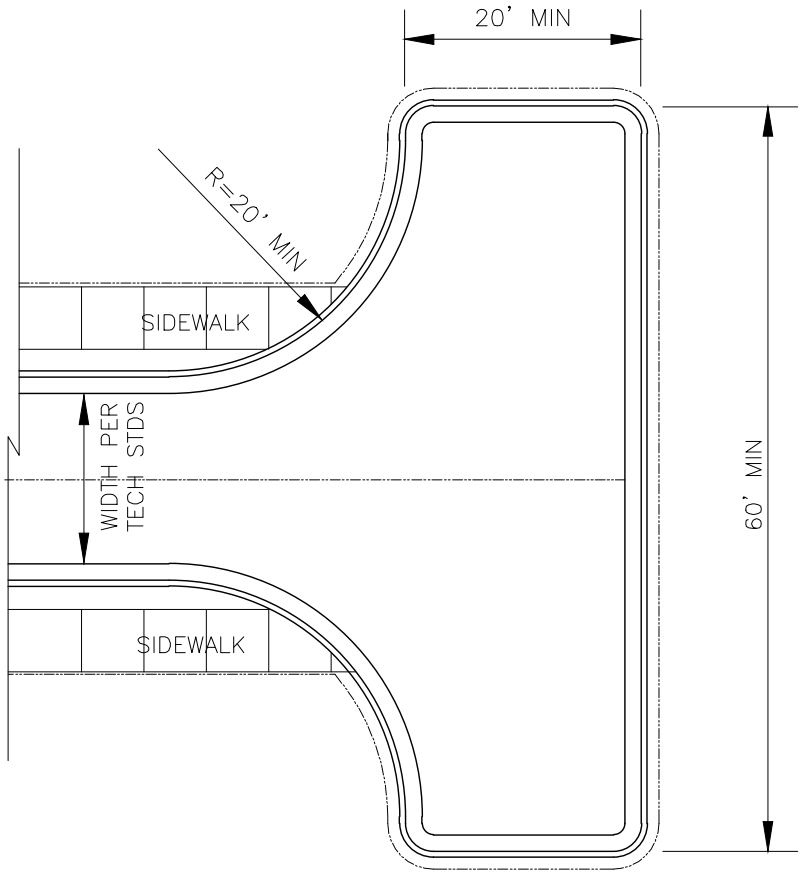

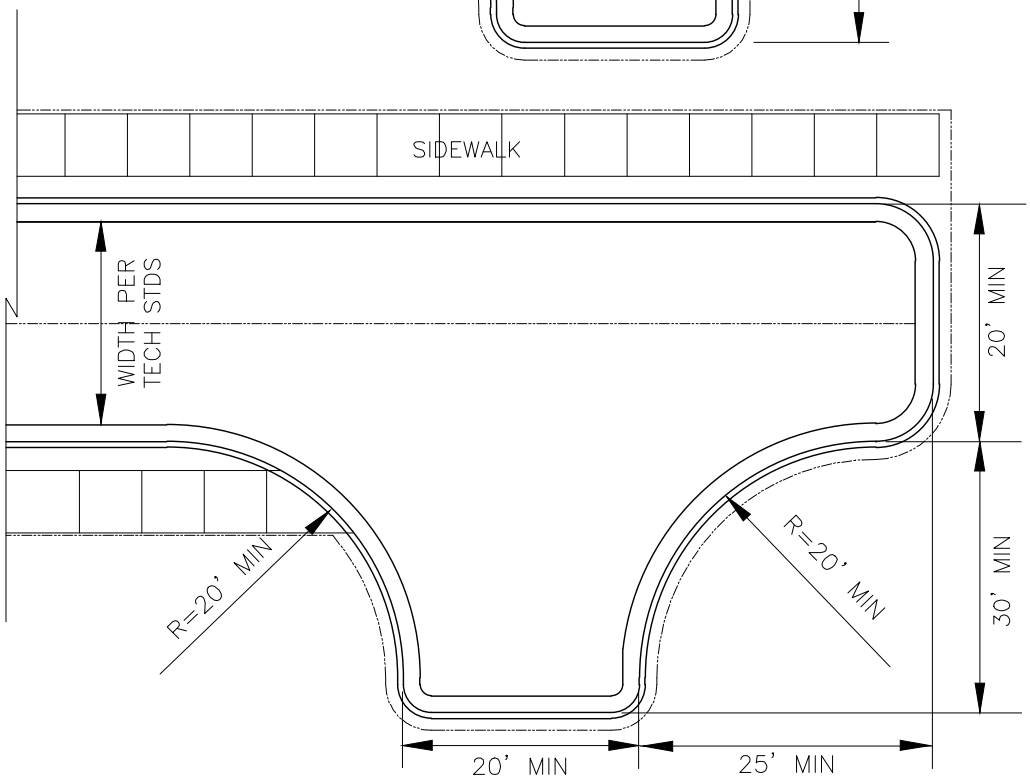

	STANDARD DETAIL	CITY OF WILMINGTON NORTH CAROLINA
DATE: 10-28-11	TURNAROUNDS	CITY OF WILMINGTON ENGINEERING PO BOX 1810 WILMINGTON N.C. 28402 (910) 341-7807
DRAWN: PB/JSR		
CHECKED: DEC		
SCALE: NOT TO SCALE		SD 3-05